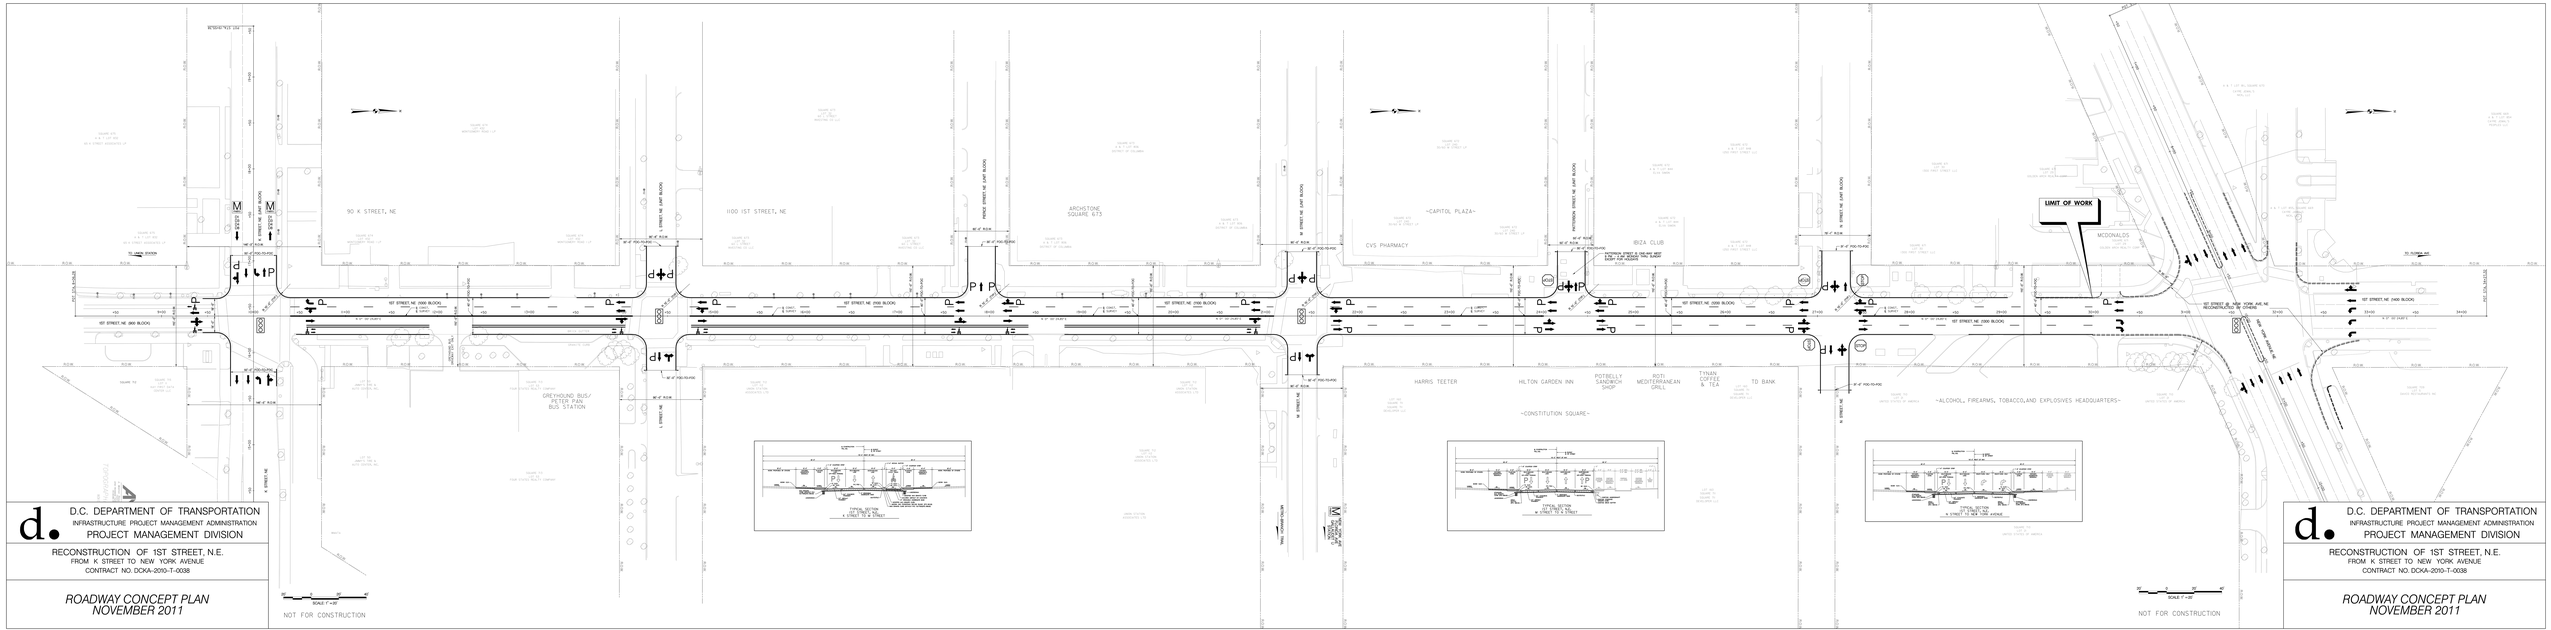

D.C. DEPARTMENT OF TRANSPORTATION
INFRASTRUCTURE PROJECT MANAGEMENT ADMINISTRATION
PROJECT MANAGEMENT DIVISION

RECONSTRUCTION OF 1ST STREET, N.E.
FROM K STREET TO NEW YORK AVENUE
CONTRACT NO. DCKA-2010-T-0038

ROADWAY CONCEPT PLAN
NOVEMBER 2011

D.C. DEPARTMENT OF TRANSPORTATION
INFRASTRUCTURE PROJECT MANAGEMENT ADMINISTRATION
PROJECT MANAGEMENT DIVISION

RECONSTRUCTION OF 1ST STREET, N.E.
FROM K STREET TO NEW YORK AVENUE
CONTRACT NO. DCKA-2010-T-0038

ROADWAY CONCEPT PLAN
NOVEMBER 2011